Sauerkraut Lane Extension Phase II Detour Exhibit

Scheduled Detour Duration:
September 7 to December 15, 2021

Detour Length:
8,725 LF

Detour Notes:
1. Regulatory traffic control devices shall be modified as needed for the duration of the detour.
2. If the road is opened for some distance beyond the intersection and/or there are significant origin/destination points beyond the intersection, the road closed (R11-3) and detour (M4-10L or M4-10R, as applicable) signs on the type III barricades may be located at the edge of the traveled way.
3. Unless otherwise specified, all traffic control devices for the detour shall be furnished, erected, modified, maintained, and subsequently removed by the contractor for contract operations.
4. All detours involving state-designated highways shall have the prior approval of the department, and all detours involving local highways shall have the prior approval of the appropriate local authorities.
5. Notify PennDOT press office two (2) weeks prior to closure.
6. Cover all detour signs when detour is not in effect.
7. Maintain local access at all times.
8. Detour shall be in effect during all construction within roadway.

Legend:
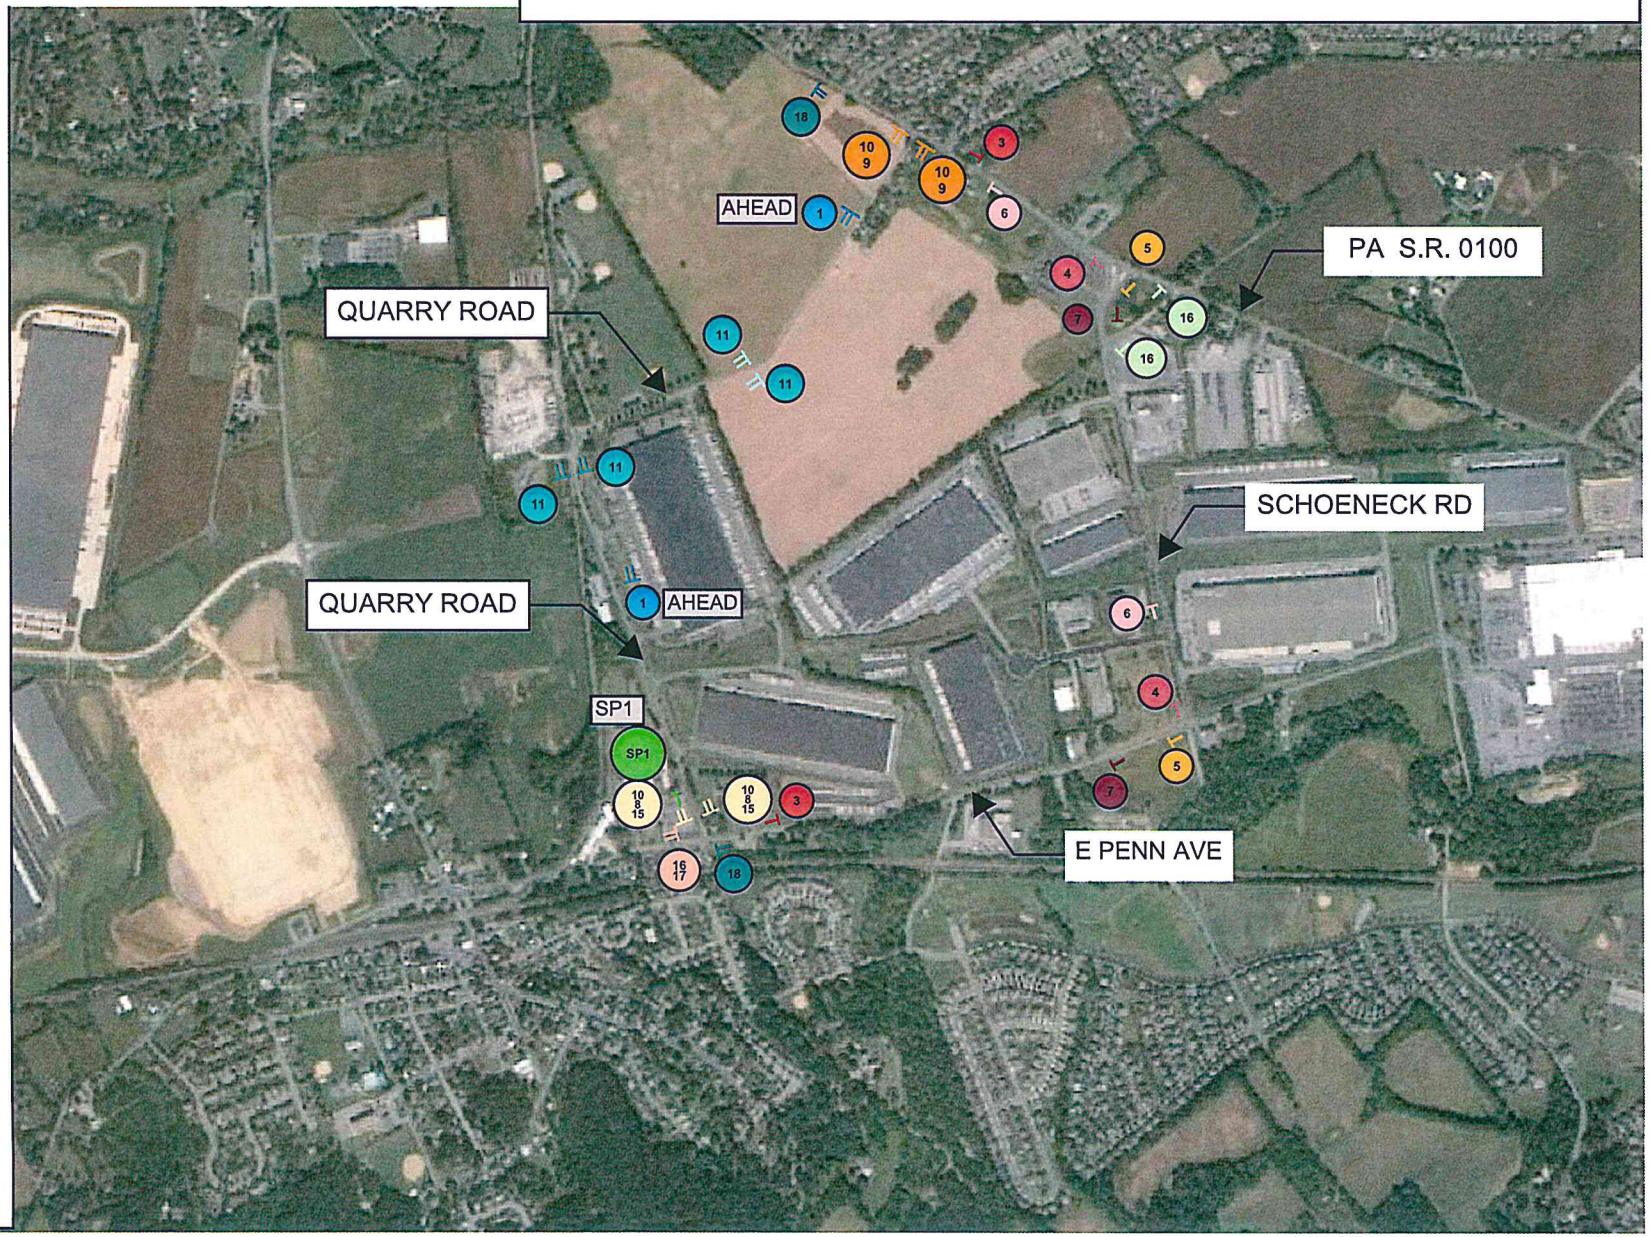
- 1 — ROAD CLOSED — W20-3
- 3 — END DETOUR — M4-8A
- 4 — DETOUR — M4-9R
- 5 — DETOUR — M4-9L
- 6 — DETOUR — M4-9SR
- 7 — DETOUR — M4-9SL
- 10 8 15 — ROAD CLOSED MILES AHEAD LOCAL TRAFFIC ONLY — R11-3A; DETOUR — M4-10R; ROAD OPEN TO LOCAL BUSINESSES
- 10 9 — ROAD CLOSED MILES AHEAD LOCAL TRAFFIC ONLY — R11-3A; DETOUR — M4-10L
- 11 — ROAD CLOSED
- 12 — THIS STREET TO BE CLOSED FOR MAINTENANCE NEXT WEEK — Not Used
- 13 — ROAD WORK — W20-1
- 14 — END ROAD WORK — G20-2
- SP1 — TRUCKS NO RIGHT TURN
- 16 — R5-2
- 16 17 — R5-2 EXCEPT LOCAL DELIVERIES
- 18 — DETOUR AHEAD — W20-2